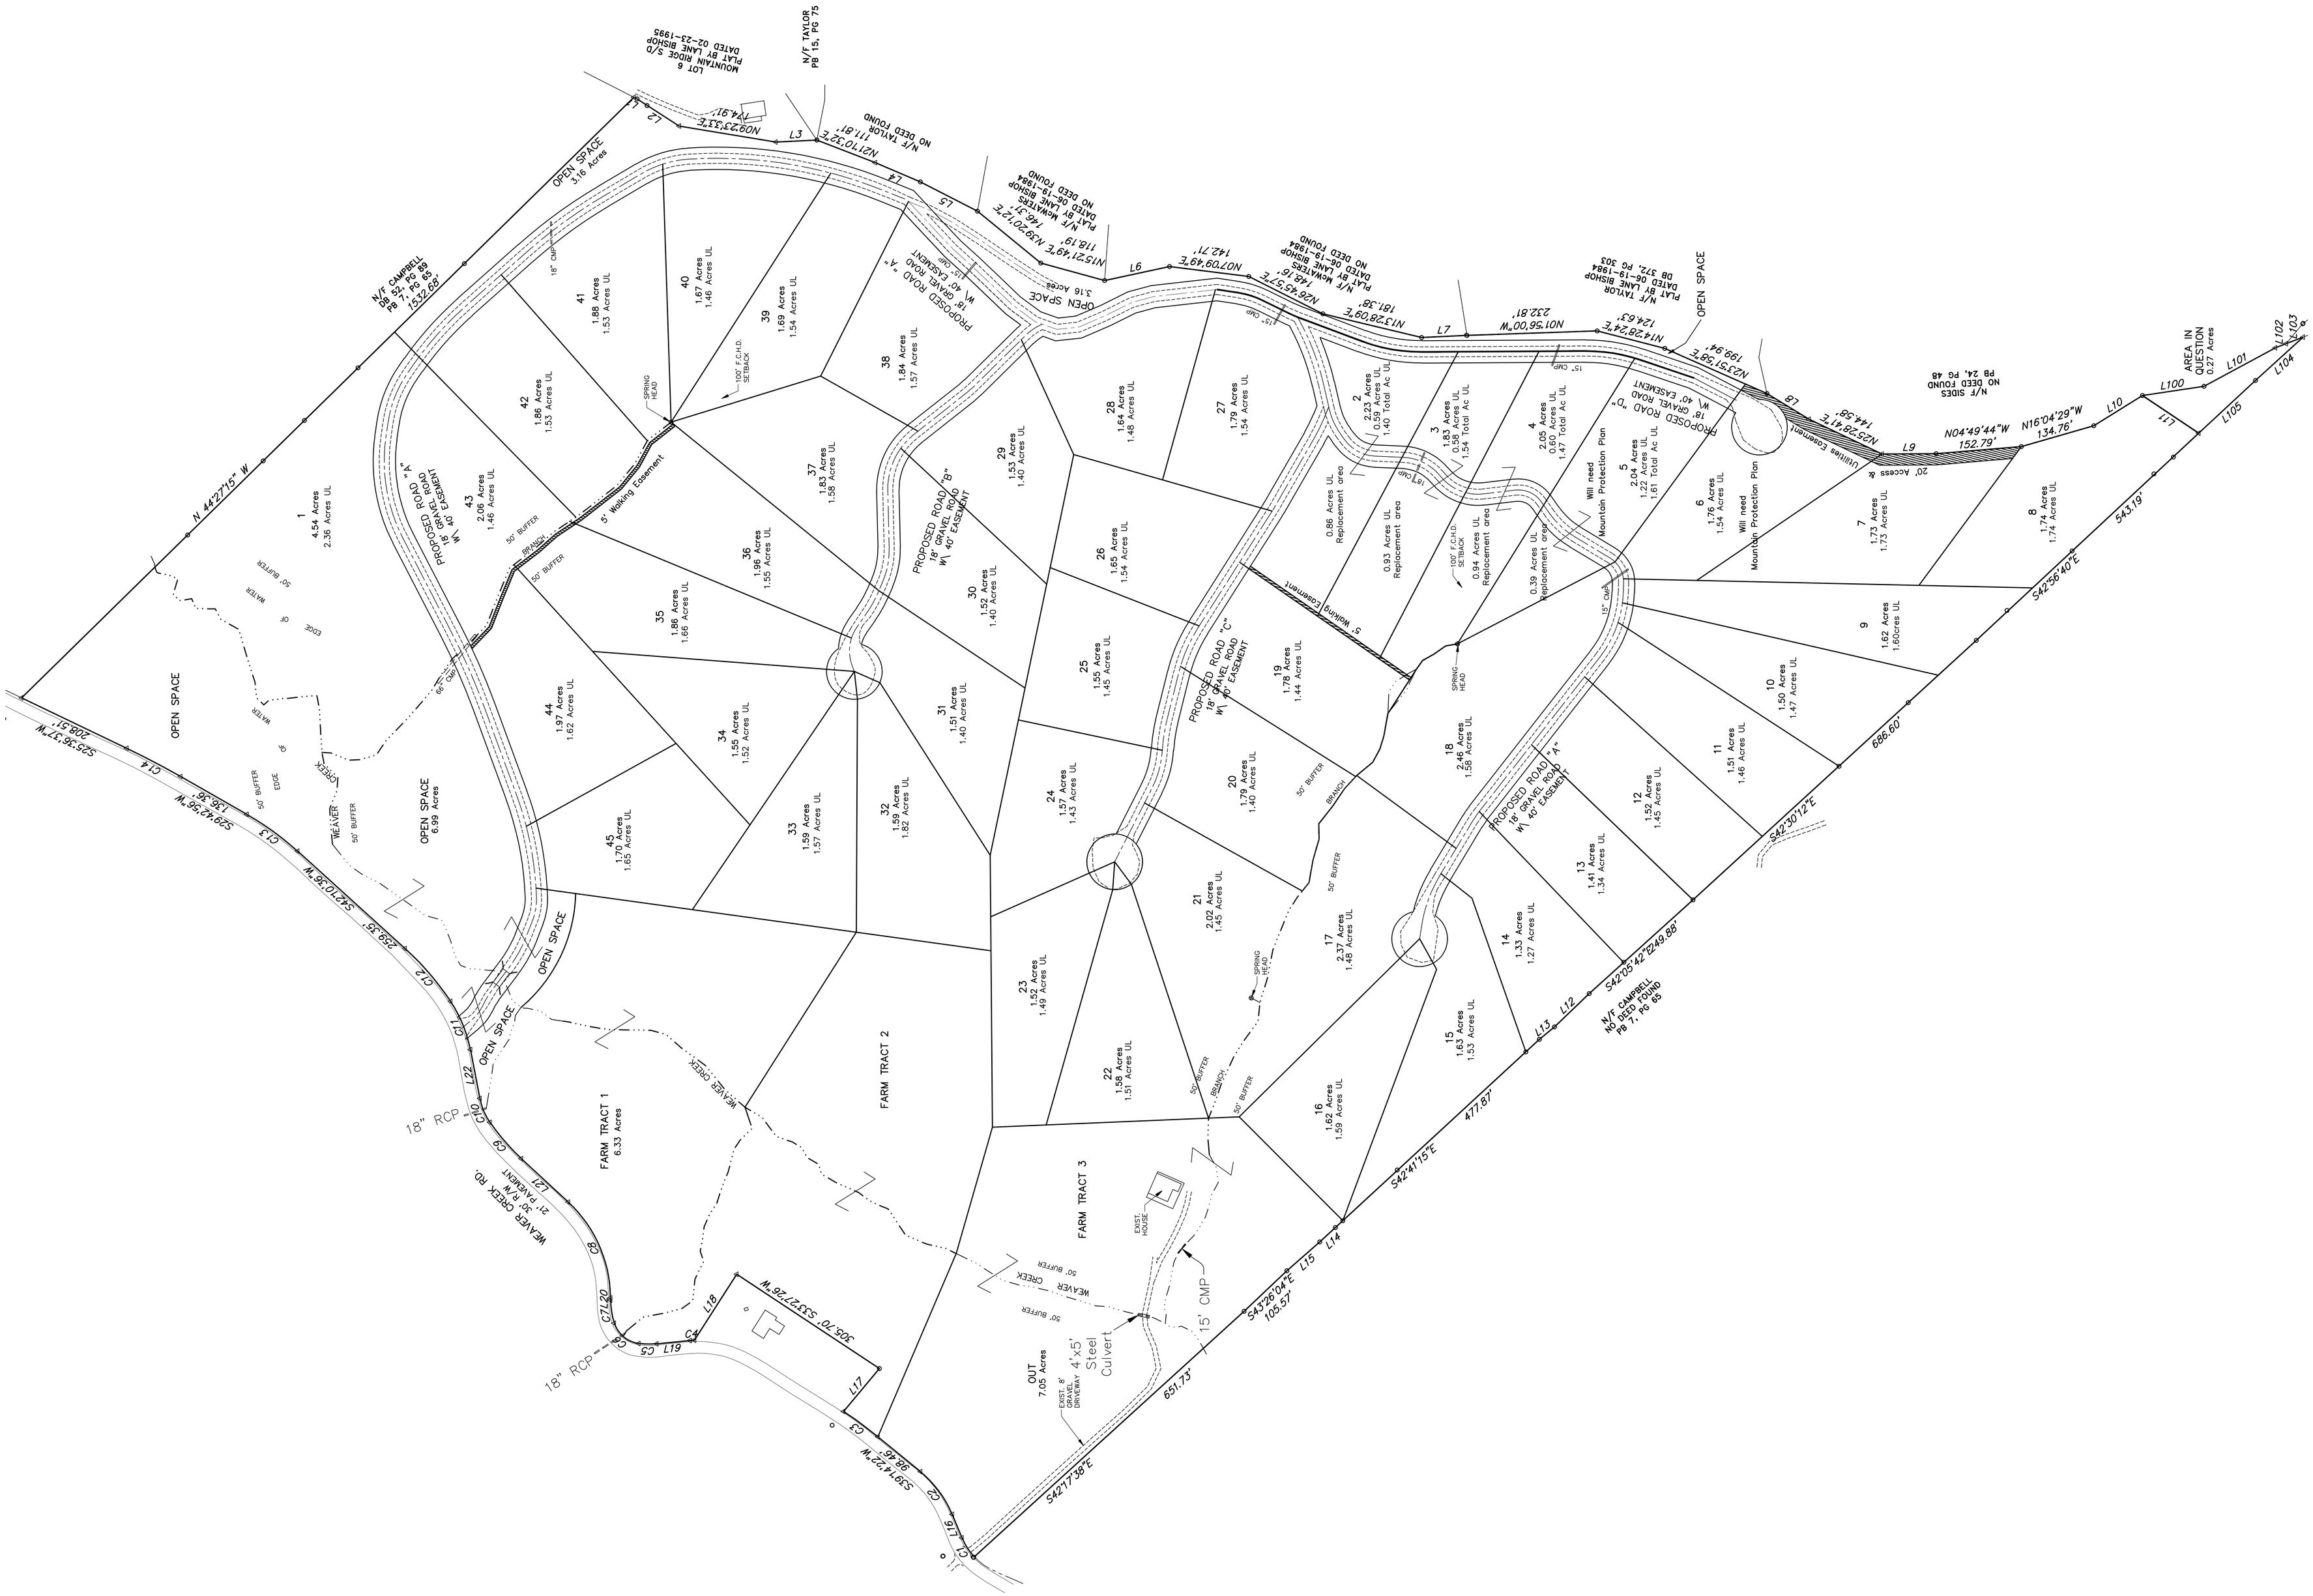
N 44°27'15" W
W/F CAMPBELL
DB 55, PG 69
PB 7, PG 65
1532.68'
OPEN SPACE
OPEN SPACE
6.99 Acres
OPEN SPACE
3.16 Acres
OPEN SPACE
OPEN SPACE
OPEN SPACE
OPEN SPACE
3.16 Acres
N/F TAYLOR
PB 15, PG 75
LOT 6
MOUNTAIN RIDGE S/D
PLAT BY LANE BISHOP
DATED 02-23-1995
N/F TAYLOR
NO DEED FOUND
N/F TAYLOR
PLAT BY LANE BISHOP
DATED 06-19-1984
NO DEED FOUND
N/F MONTES
PLAT BY LANE BISHOP
DATED 06-19-1984
NO DEED FOUND
N/F TAYLOR
PLAT BY LANE BISHOP
DATED 06-19-1984
DB 372, PG 303
N/F SIDES
NO DEED FOUND
PB 24, PG 48
AREA IN QUESTION
0.27 Acres
PROPOSED ROAD "A"
18' GRAVEL ROAD
W/ 40' EASEMENT
PROPOSED ROAD "B"
18' GRAVEL ROAD
W/ 40' EASEMENT
PROPOSED ROAD "C"
18' GRAVEL ROAD
W/ 40' EASEMENT
PROPOSED ROAD "D"
18' GRAVEL ROAD
W/ 40' EASEMENT
5' Walking Easement
20' Access & Utilities Easement
Will need Mountain Protection Plan
FARM TRACT 1
6.33 Acres
FARM TRACT 2
FARM TRACT 3
OUT
7.05 Acres
EXIST. HOUSE
EXIST. 8' GRAVEL DRIVEWAY
4'x5' Steel Culvert
15' CMP
18" RCP
WEAVER CREEK
WEAVER CREEK RD.
30' R/W
21' PAVEMENT
N/F CAMPBELL
NO DEED FOUND
PB 7, PG 65
S42°41'15"E
477.87'
S42°05'42"E
249.88'
S42°30'12"E
686.60'
S42°56'40"E
543.19'
N04°49'44"W
152.79'
N16°04'29"W
134.76'
S43°26'04"E
105.57'
S42°17'38"E
651.73'
S59°14'22"W
98.46'
305.70' S33°27'28"W
S29°42'56"W
136.36'
S29°36'37"W
208.51'
S26°10'56"W
259.35'